FINAL PLAT OF SUBDIVISION

FOR

WOODLAND MEADOWS

BEING A PART OF THE EAST HALF OF SECTION 36, TOWNSHIP 42 NORTH, RANGE 7 EAST OF THE THIRD PRINCIPAL MERIDIAN, IN KANE COUNTY, ILLINOIS.

GLADSTONE BLDG'RS

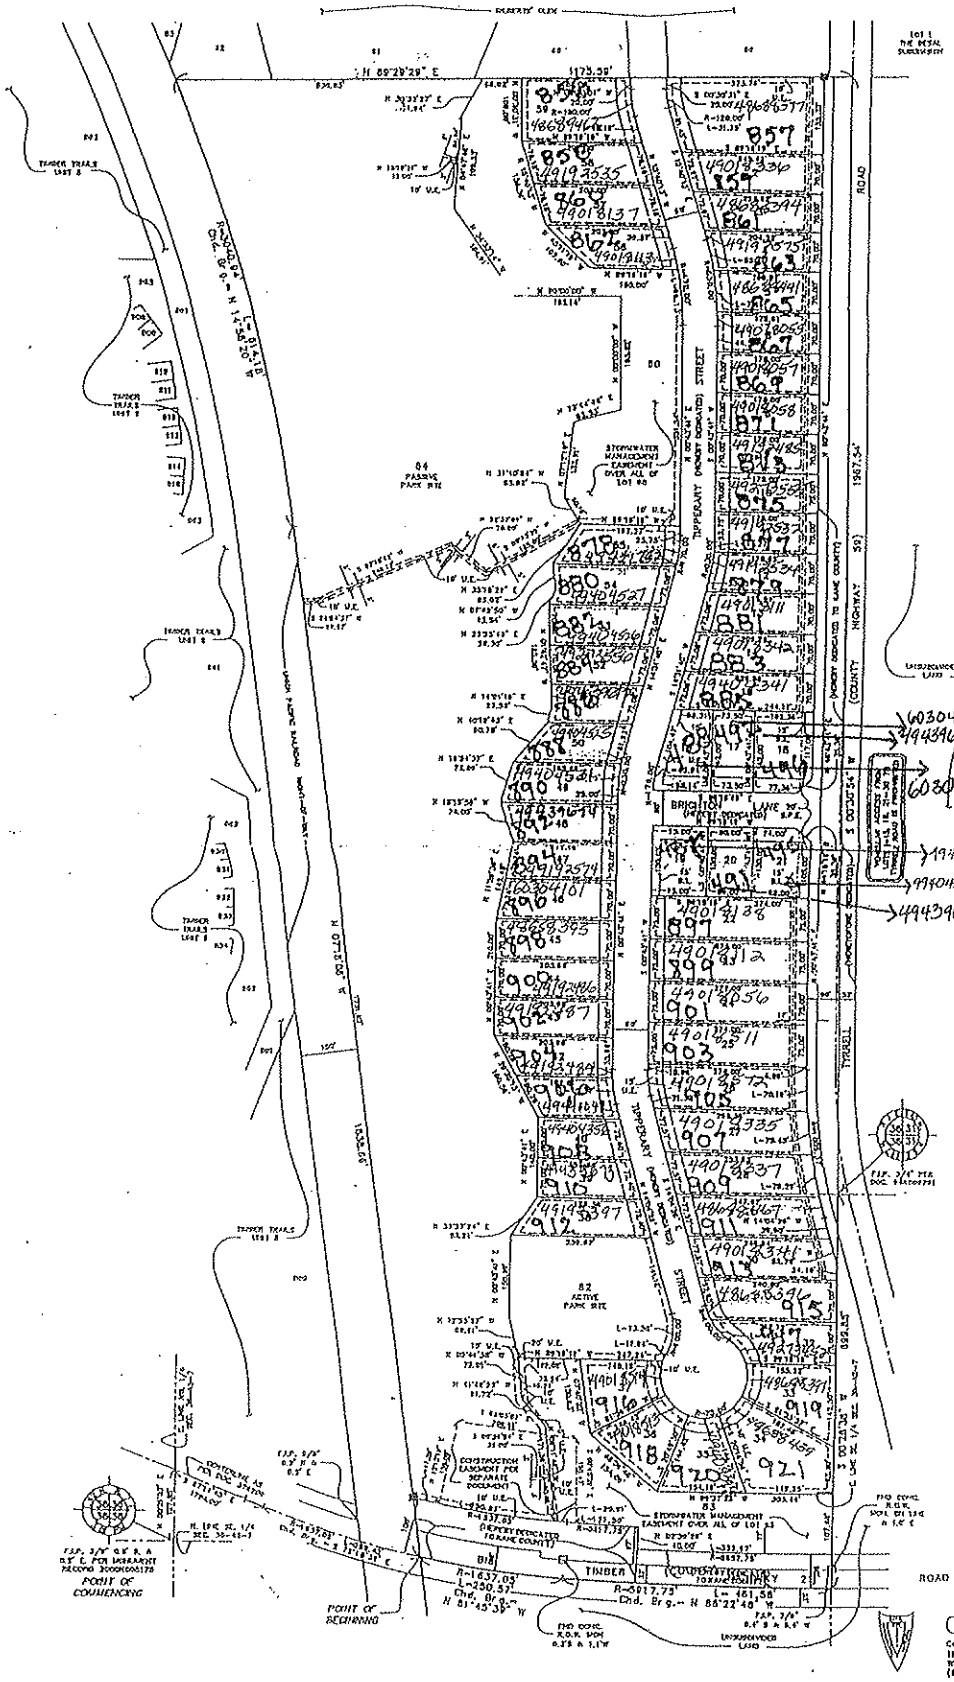
N 89°29'29" E
1175.38'
TIMBER TRAILS UNIT 2
TIMBER TRAILS UNIT 3
TIMBER TRAILS UNIT 4
TIMBER TRAILS UNIT 5
TIMBER TRAILS UNIT 6
UNION PACIFIC RAILROAD
84 PASSIVE PARK SITE
82 ACTIVE PARK SITE
83
STORMWATER MANAGEMENT EASEMENT OVER ALL OF LOT 83
TIMBER TRAILS
TIMBER TRAILS
TIMBER TRAILS
TIMBER TRAILS
BRIGHTON LANE
TIMBER TRAILS
TIMBER TRAILS
TIMBER TRAILS
TIMBER TRAILS